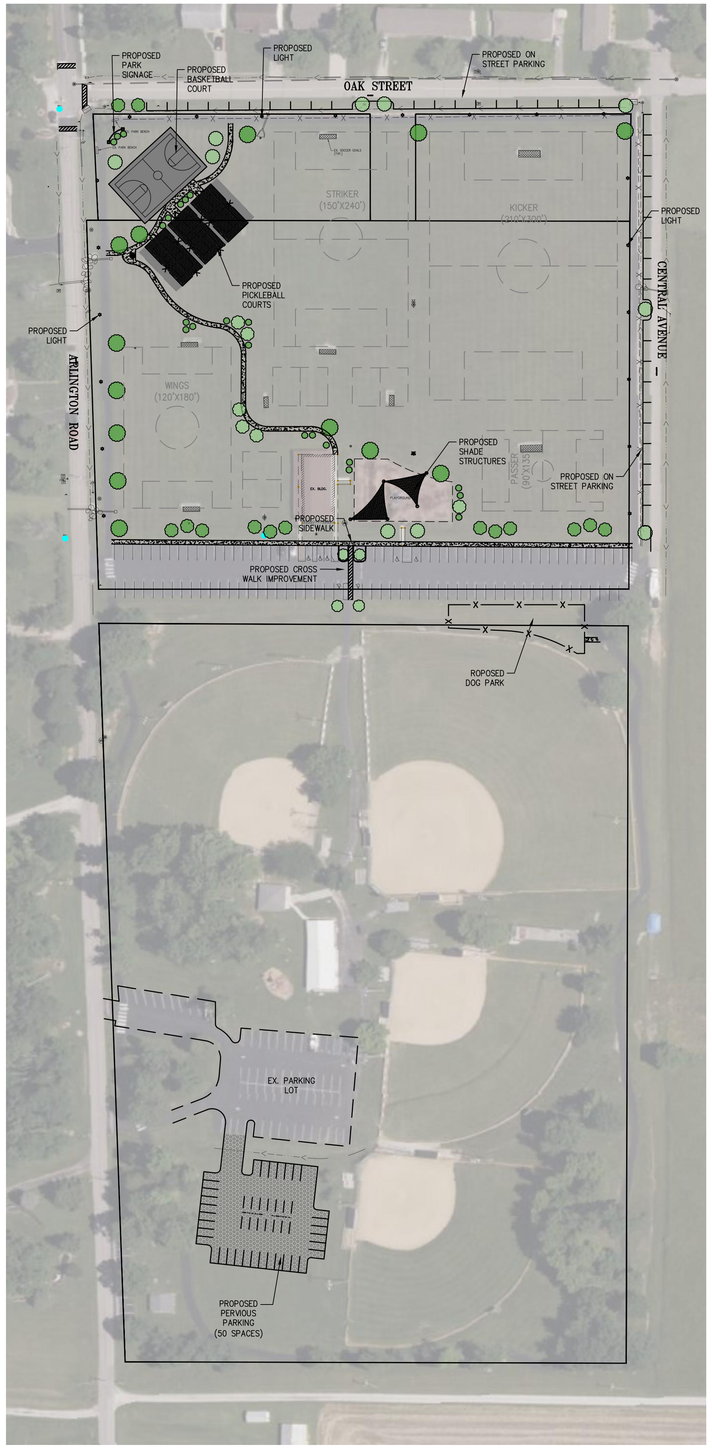

OVERALL PARK MASTER PLAN
SCALE: 1"=80'

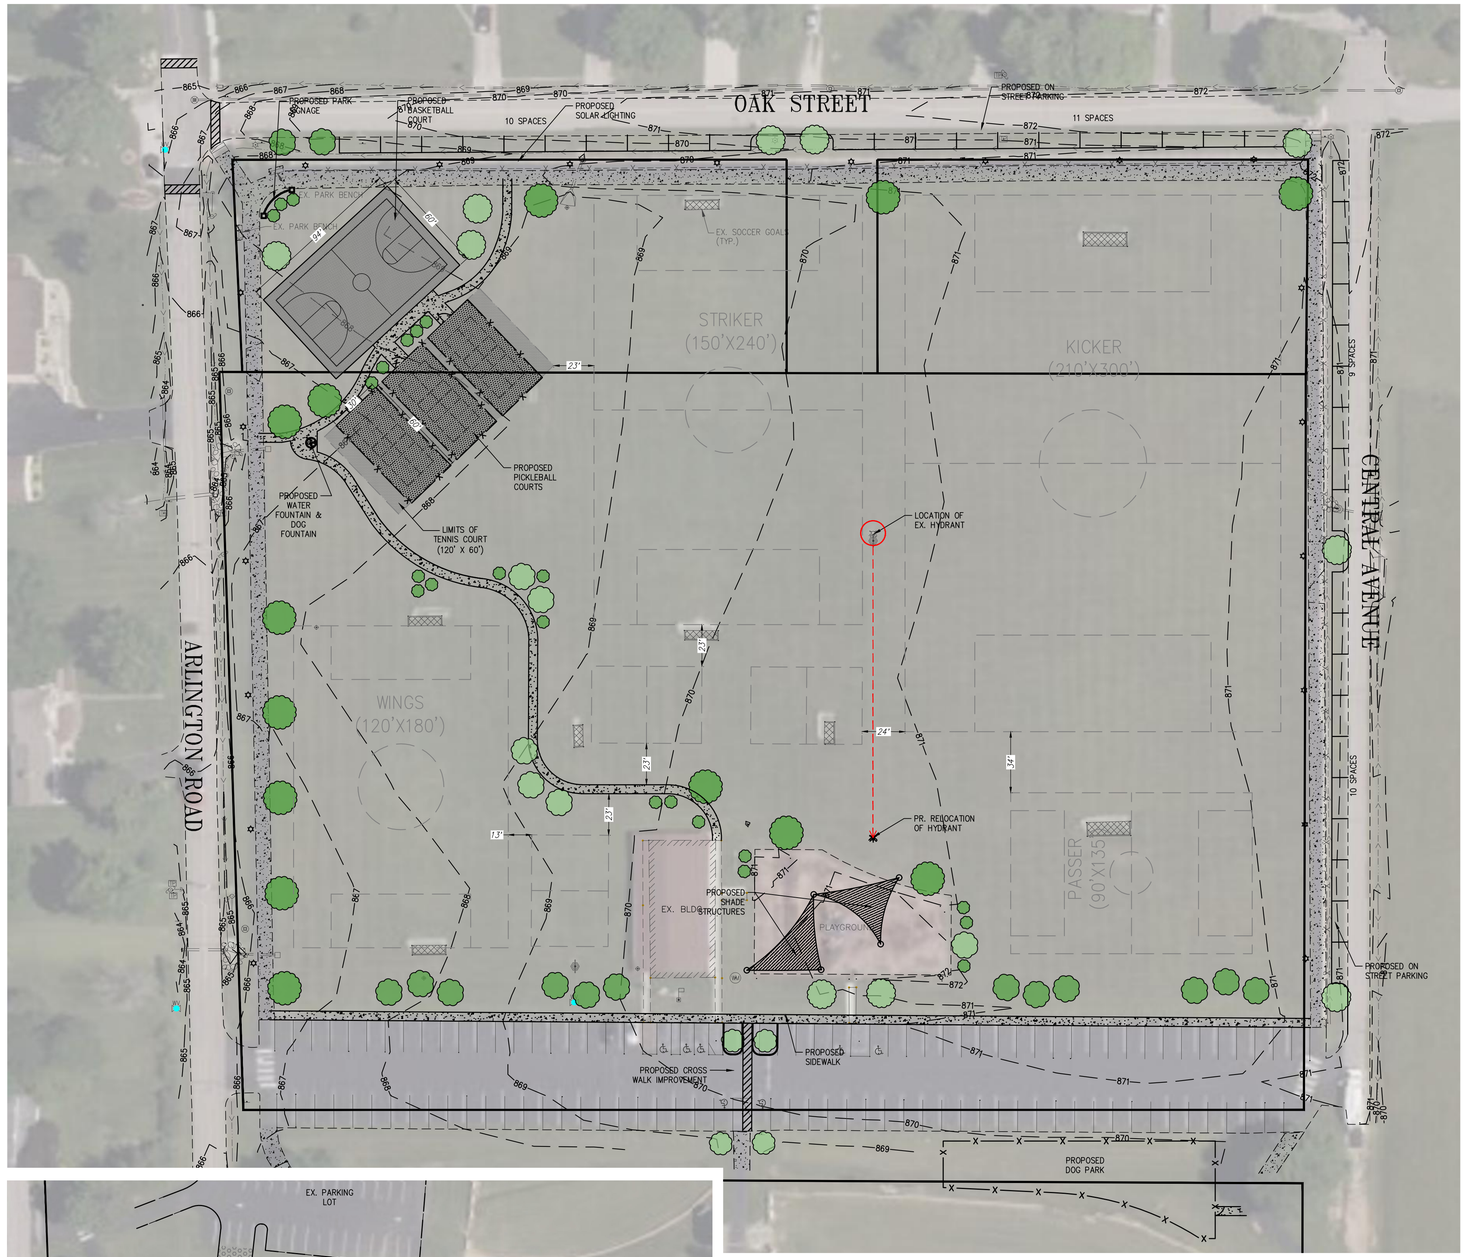

PICKLEBALL & BASKETBALL COURTS
SCALE: 1"=40'

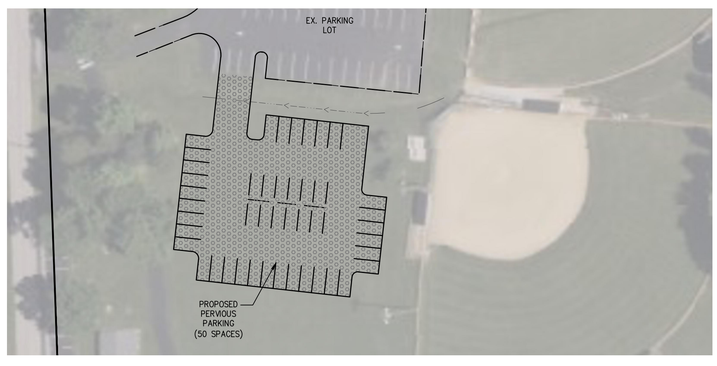

OVERFLOW PERVIOUS PARKING
SCALE: 1"=50'

ENGINEER:
HERITAGE ENGINEERING, LLC
642 South 4th Street
Suite 100
Louisville, KY 40202
(502) 562-1412
(502) 562-1413 Fax
603 North Shore Drive
Unit 1
Jeffersonville, IN 47130
(812) 280-8201
(812) 280-8281 Fax

OWNER/DEVELOPER:

PROJECT:
CONCEPTUAL LAYOUT
FOR
TOWN OF DILLSBORO
13030 EXECUTIVE DRIVE
DILLSBORO, IN 47018

JOB NO:	25017
HORIZ. SCALE:	N/A
VERTICAL SCALE:	VARIES
DESIGNED BY:	CGH
DETAILED BY:	ELM
CHECKED BY:	
DATE:	4/14/25

SHEET
C06

X:\AA-Projects-2025\25017 - Dillsboro Park Conceptual Plan & Pickleball Courts Design\Preliminary\25017 - C06 Conceptual Layout.dwg PLOT DATE: April 14, 2025 - 11:36am